A Top Rail
2”x 3-1/2” x 95-1/2”

B Mid Rail
2”x 3-1/2” x 95-1/2”

C Pickets
15 Pcs. 7/8” x 3” x 57-7/8”

D Bottom Rail
2” x 3-1/2” x 95-1/2” Includes Reinforcement Channel

E Post
5” x 5“ x 96”

SPS Christopher 8’x5’ Section

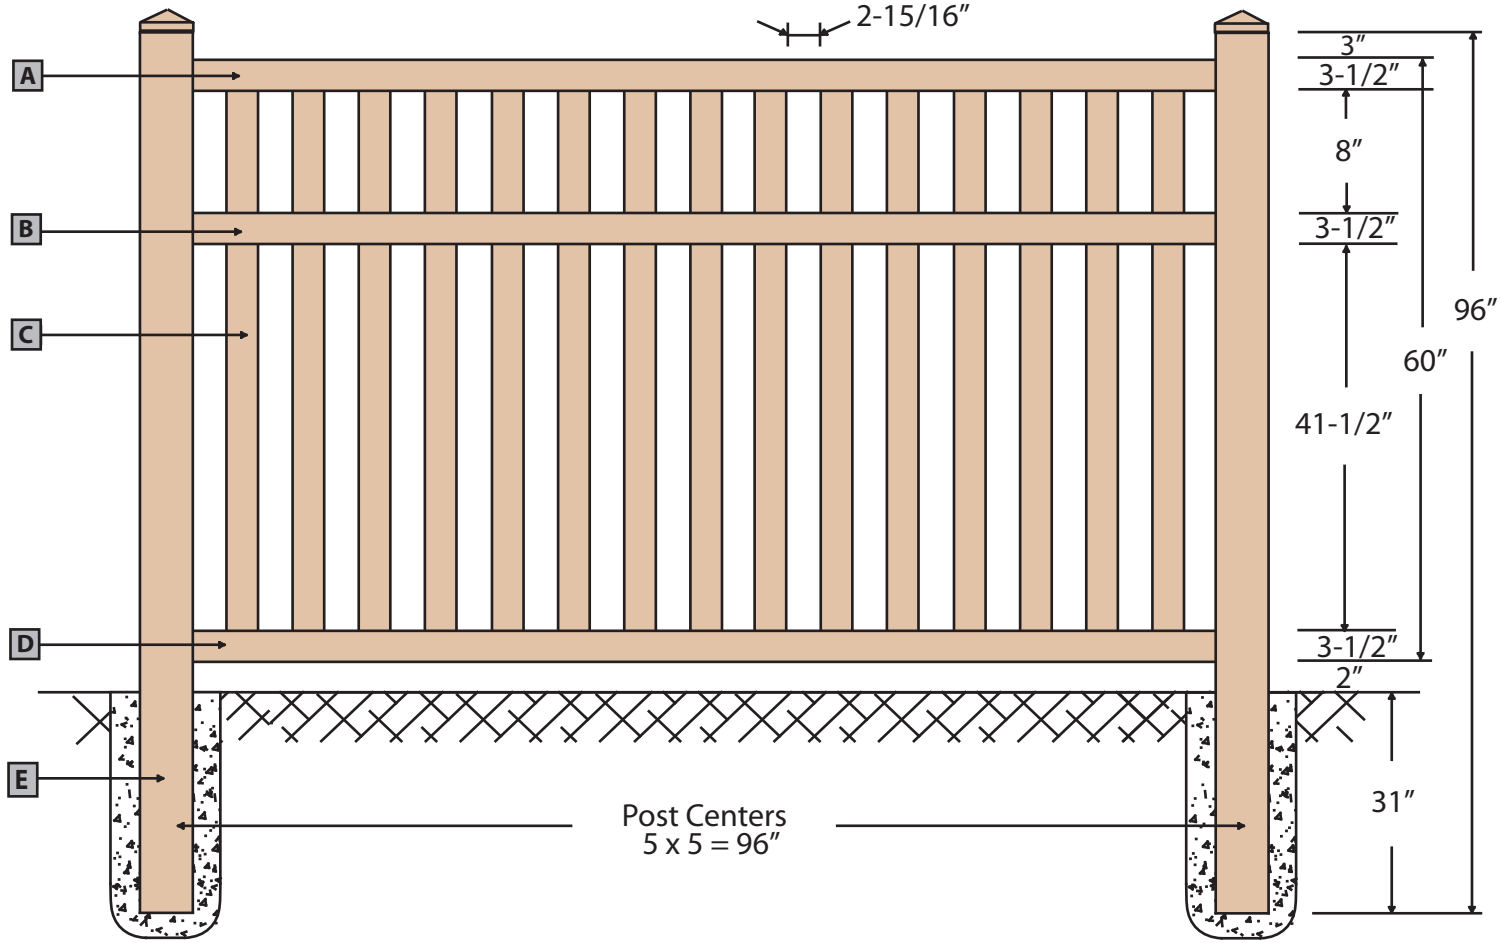

STEPHENS PIPE & STEEL

Generations *by Stephens Pipe*

SPS Christopher 8’x5’ Section		
Approved By	Revision NO.	Drawing NO. PVC-CHR-ST8x5
Approved Date	Effective Date	