A Top Rail
2" x 3-1/2" x 95-1/2"

B Mid Rail
2" x 3-1/2" x 95-1/2"

C Pickets
26 pieces of 7/8" x 3" x 69-7/8"

D Bottom Rail
2" x 3-1/2" x 95-1/2" (Routed.)
Includes Reinforcement Channel

E Post
5" x 5" x 108"

SPS Riley 8'x6' Section

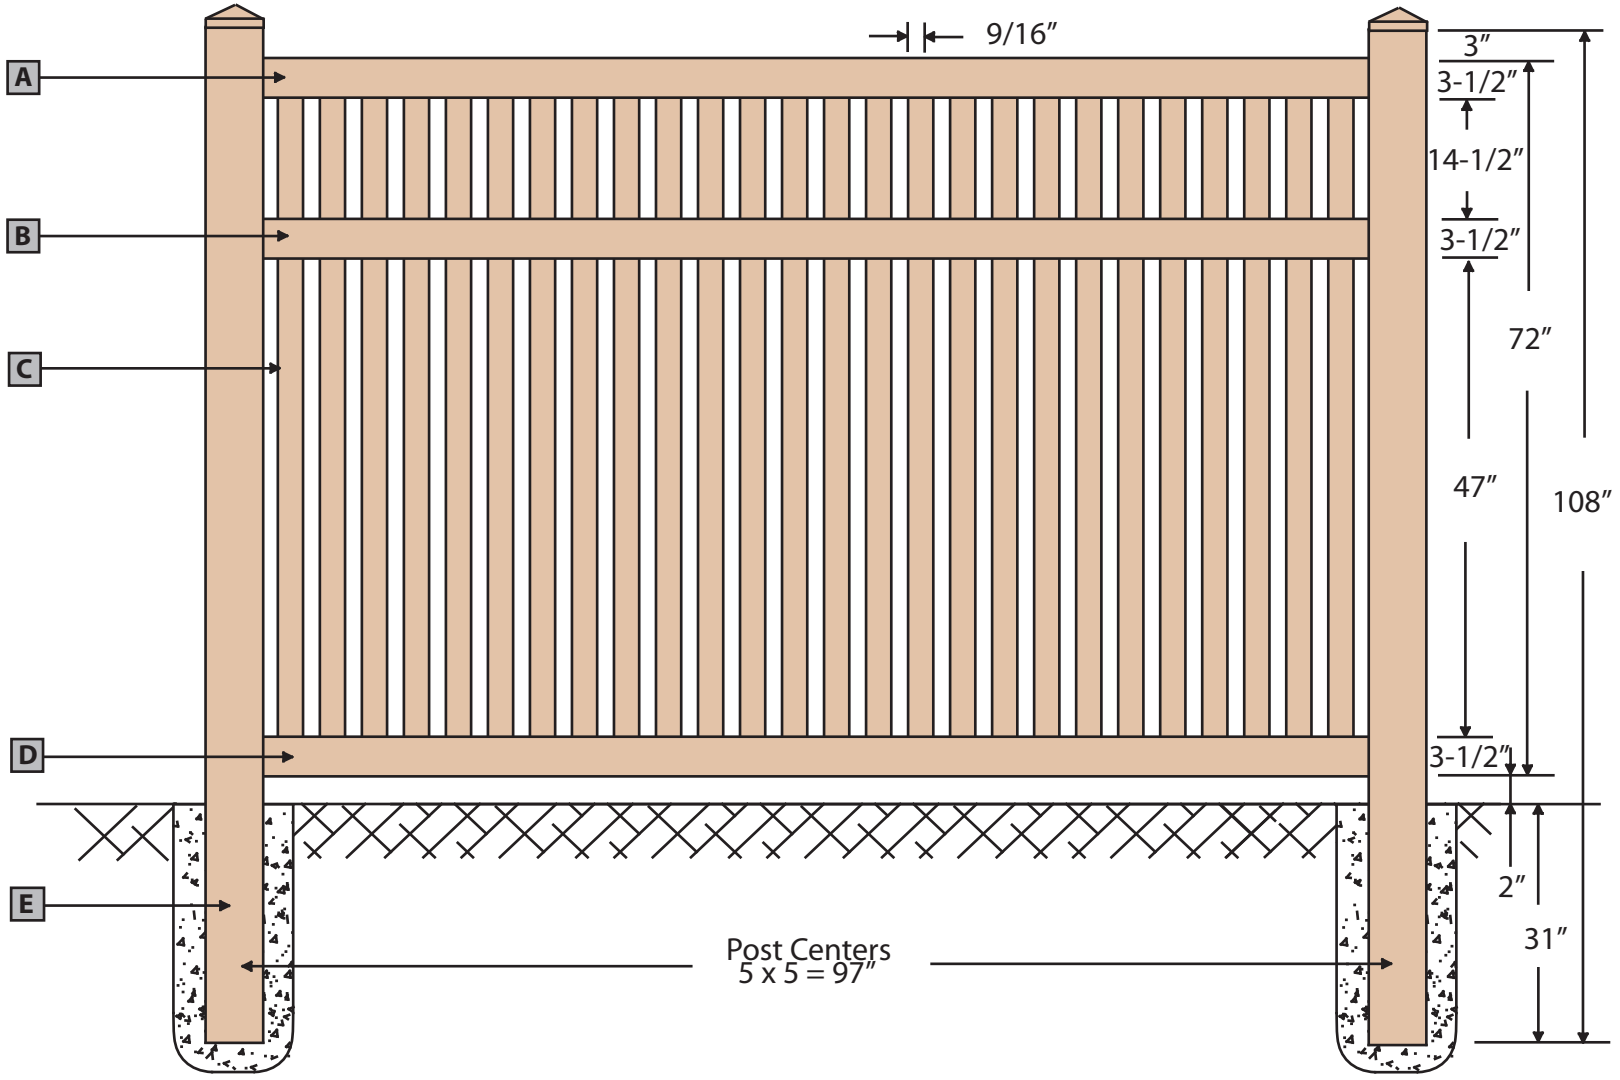

STEPHENS PIPE & STEEL

Generations *by Stephens Pipe*

SPS Riley 8'x6' Section

Approved By	Revision NO.	Drawing NO.
Approved Date	Effective Date	PVC-RLY-ST8x6